


Open Source
Metal Building

FLOOR PLAN -
OFFICE ANNEX

Date 9/8/2015 5:21:36 PM

A-100

Scale $3/16" = 1'-0"$

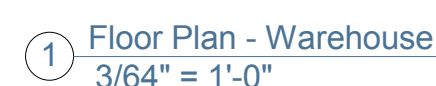


Open Source Metal Building

FLOOR PLAN - WAREHOUSE

Date 9/8/2015 5:21:37 PM

A-101

Scale $3/64" = 1'-0"$

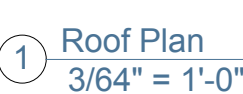[illegible]


Open Source
Metal Building

ROOF PLAN

Date 9/8/2015 5:21:37 PM

A-110

Scale $3/64" = 1'-0"$

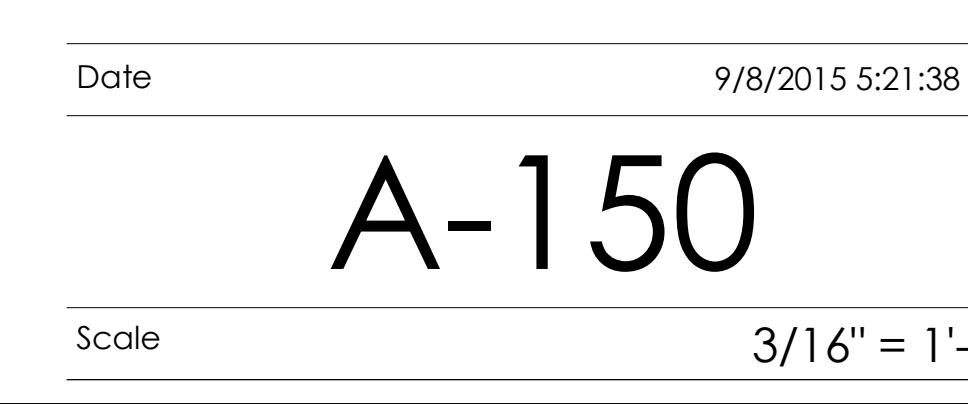

[illegible]




Open Source
Metal Building

REFLECTED CEILING
PLAN - WAREHOUSE

Date 9/8/2015 5:21:39 PM

A-151

Scale $3/64" = 1'-0"$

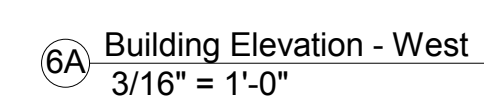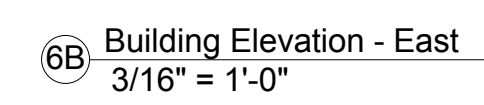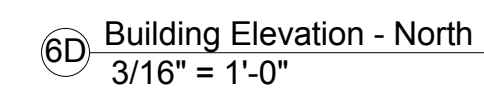
[illegible]

Open Source Metal Building Exterior Elevations


Date 9/8/2015 5:15:43 PM

A-300


Scale $3/16" = 1'-0"$

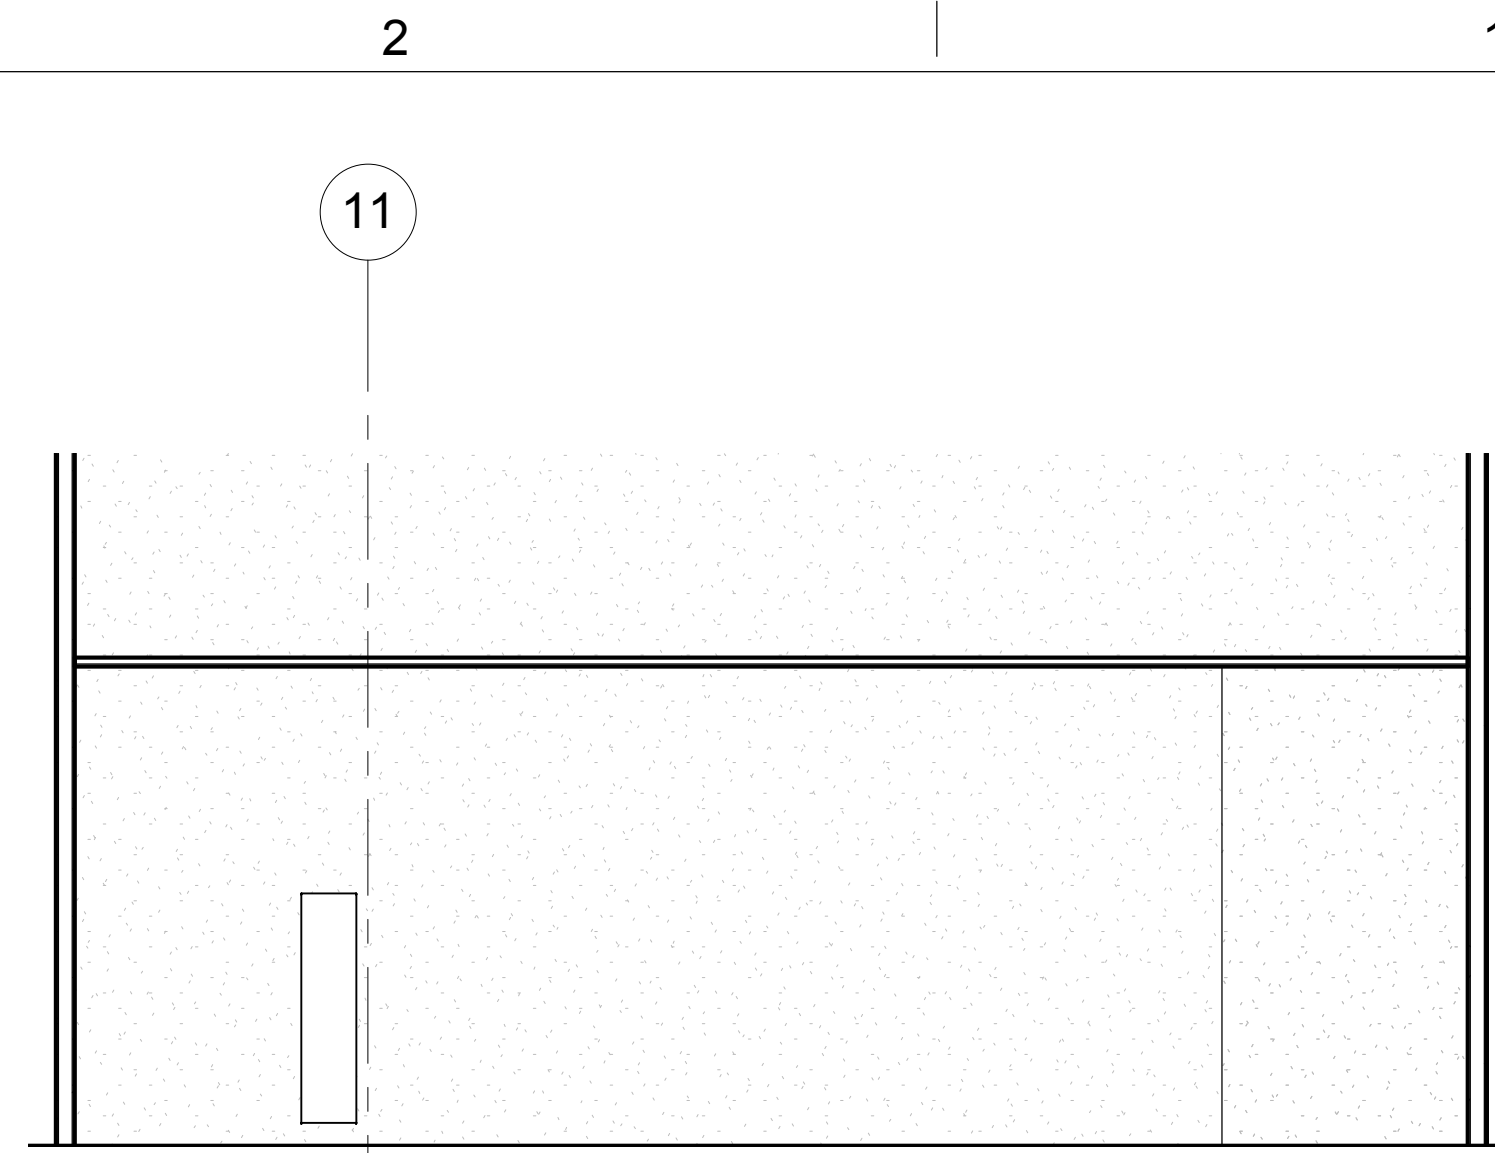


8 WareHouse Office - South Elevation
1/4" = 1'-0"

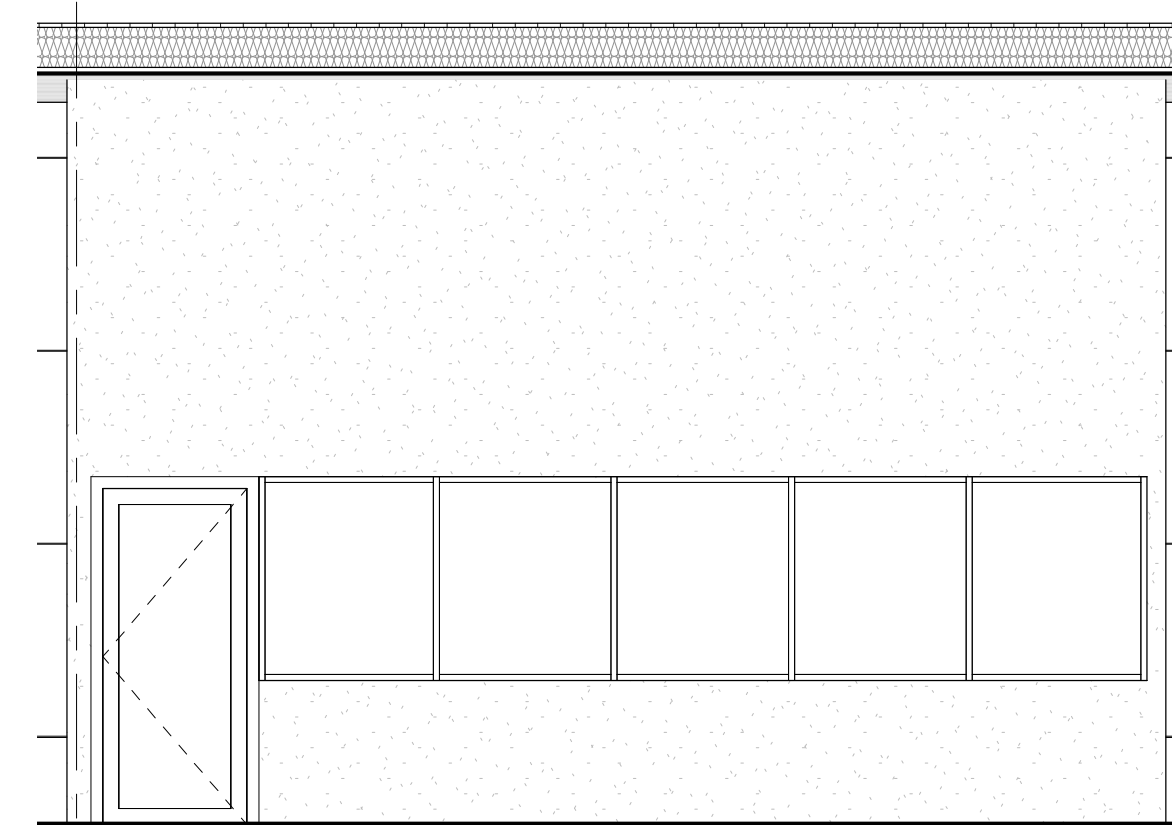


20 SHIPPING OFFICE - NORTH ELEVATION
1/4" = 1'-0"

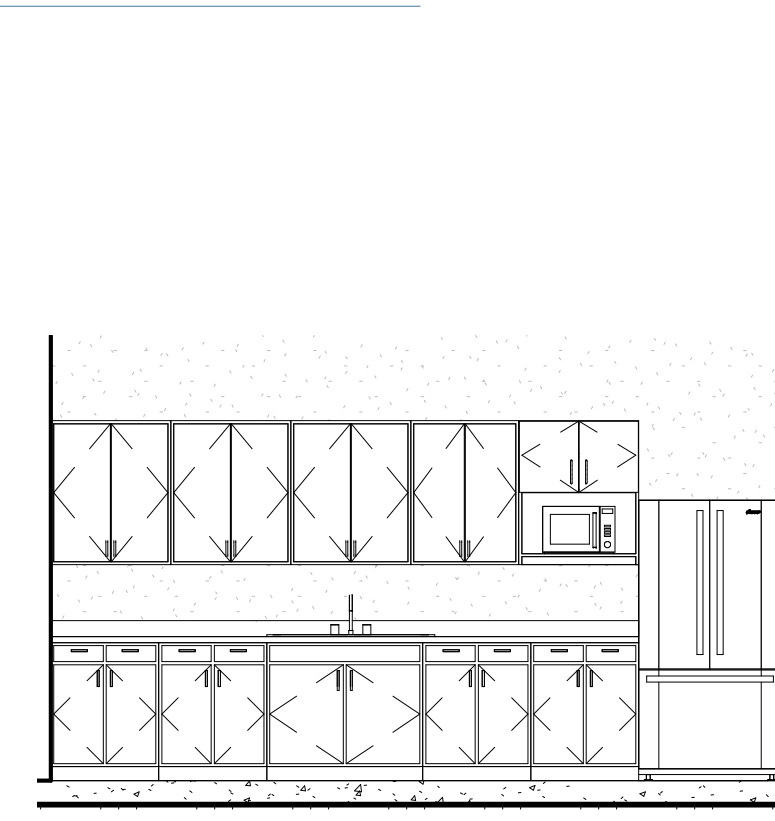

14 KITCHINETTE - NORTH ELEVATION
1/4" = 1'-0"

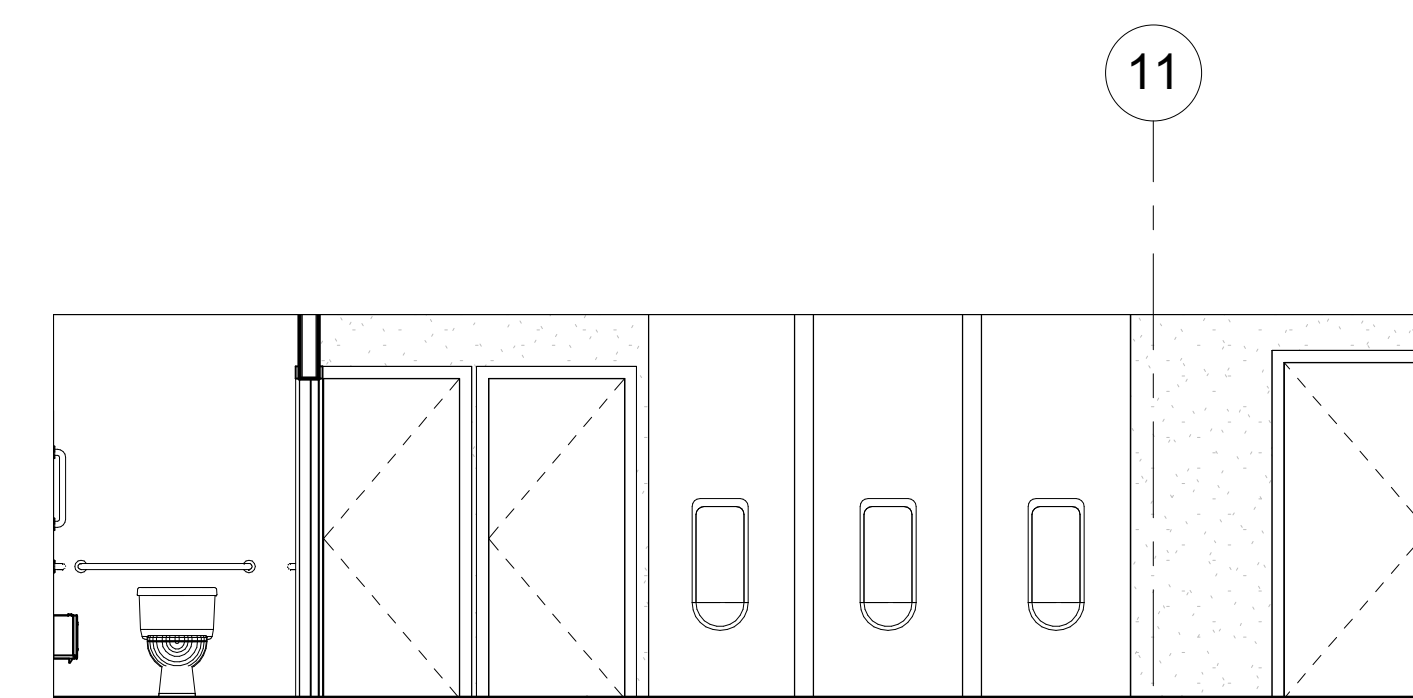

18 MEN - NORTH ELEVATION
1/4" = 1'-0"

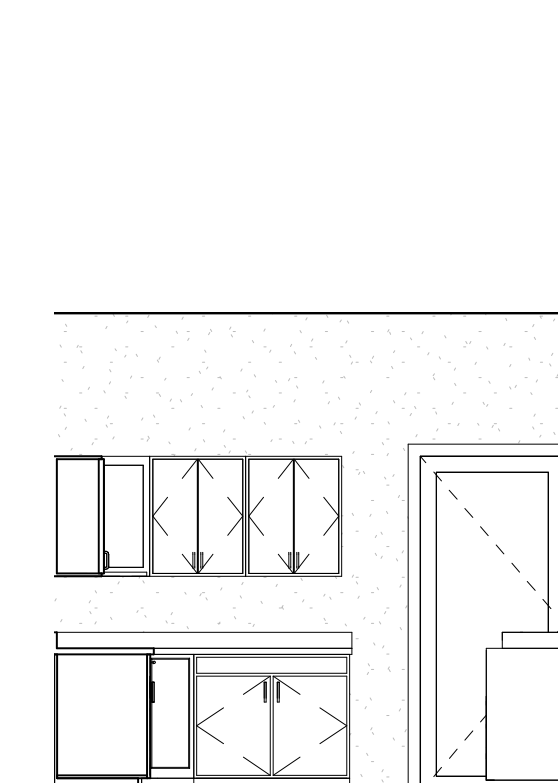

12 COPY ROOM - NORTH ELEVATION
1/4" = 1'-0"

Open Source
Metal Building

INTERIOR
ELEVATIONS

A-500

Scale $1/4" = 1'-0"$

